
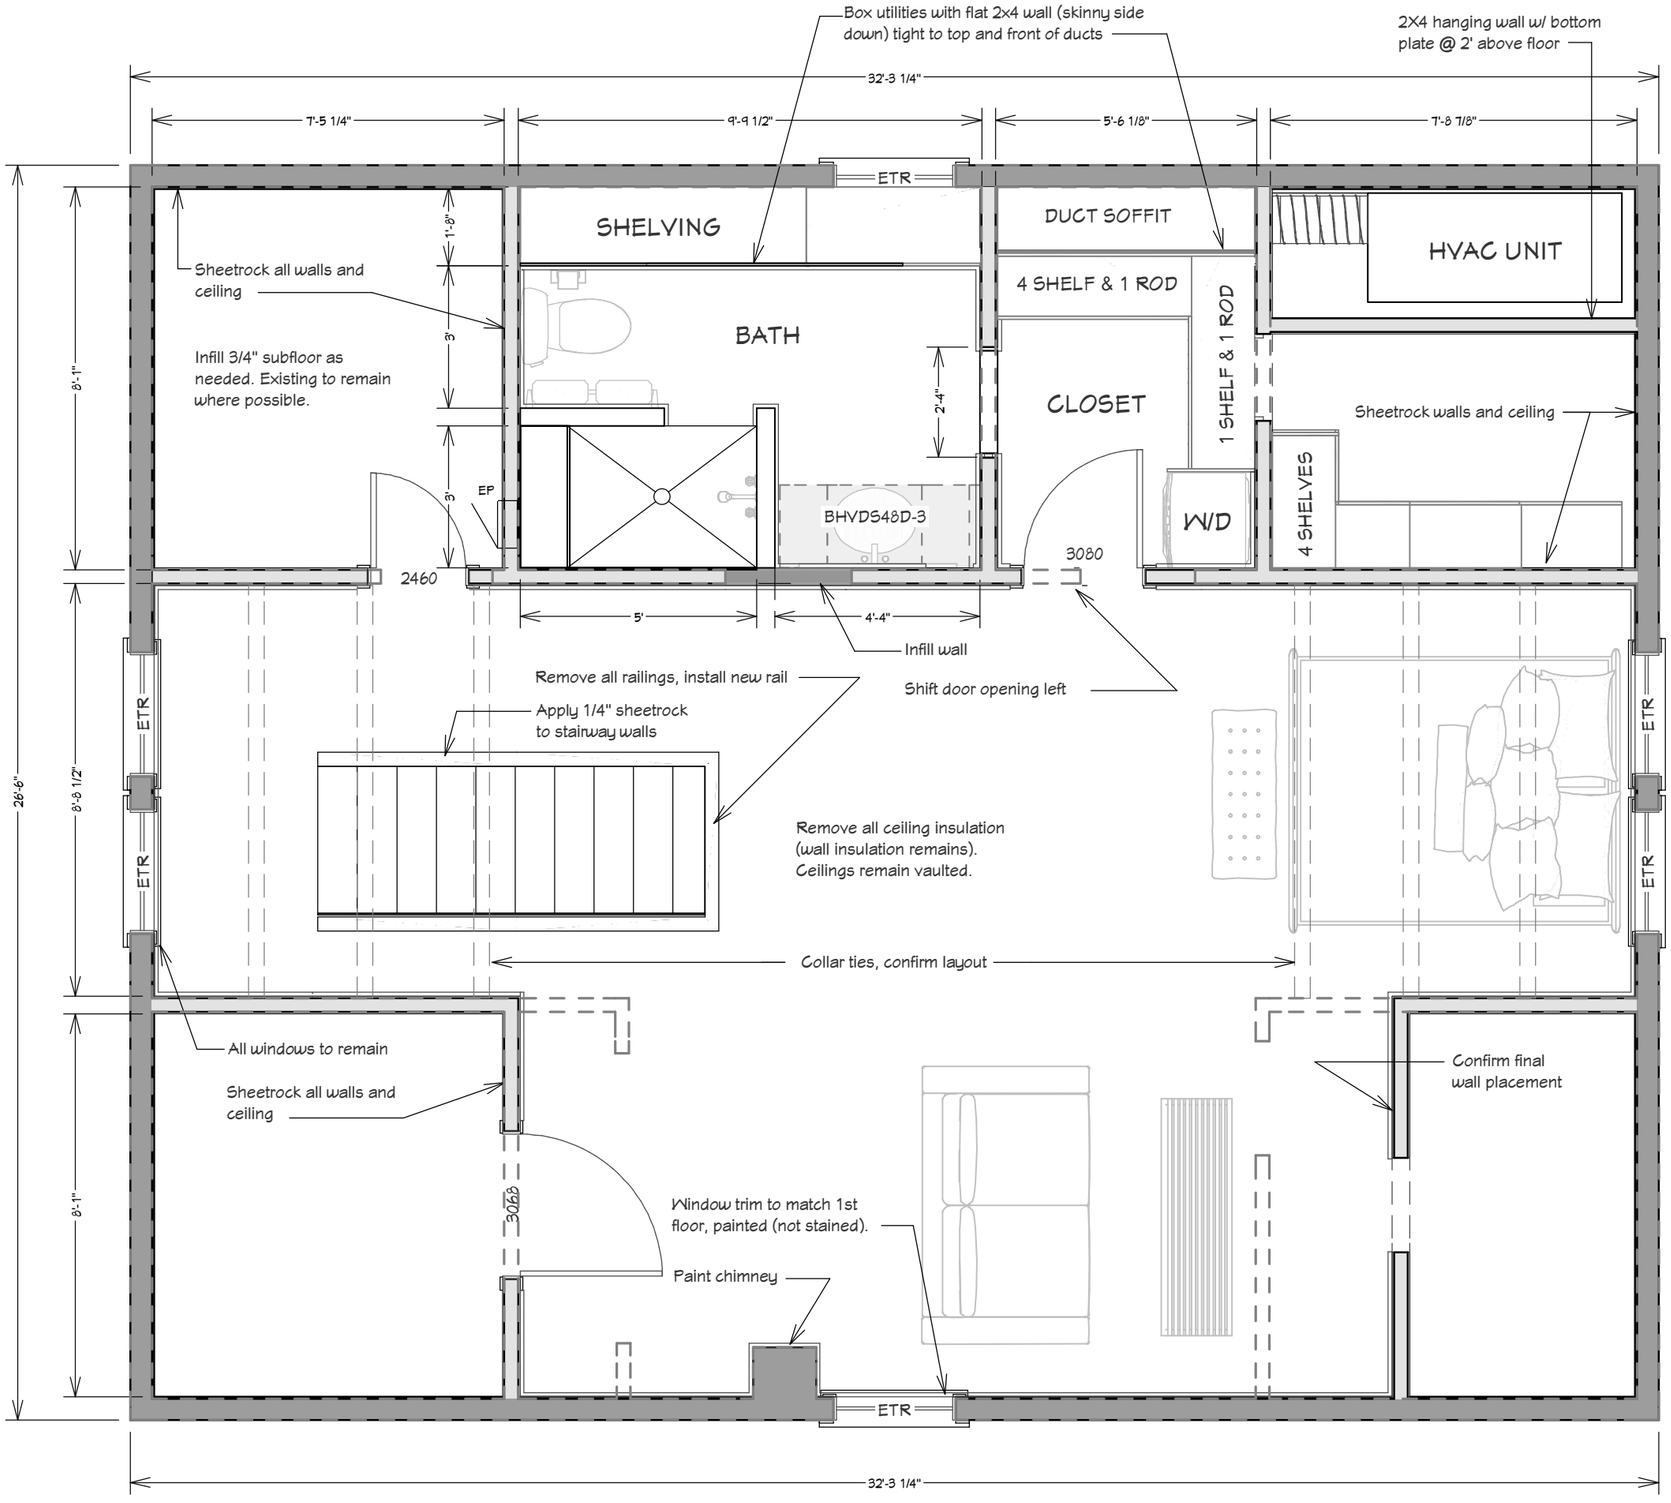


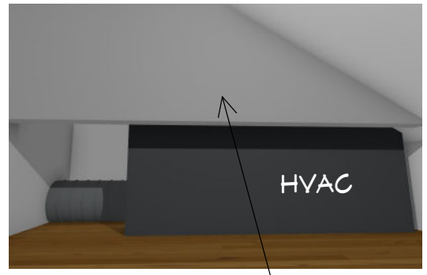

2ND FLOOR PLAN

SCALE: 5/16" = 1'-0"

We'll build your idea with our expertise.
ARCHITECTURAL DESIGN
CONSTRUCTION
REMODELING
DREAM DESIGN BUILD & REMODELING, INC.
410-608-0069
MHIC #89331

Arbutus Attic Renovation
Arbutus, MD 21227

DESIGN SET

DATE:
4/23/2024

2ND FLOOR PLAN

PAGE:
1 / 7

SHEET:
A1.1